


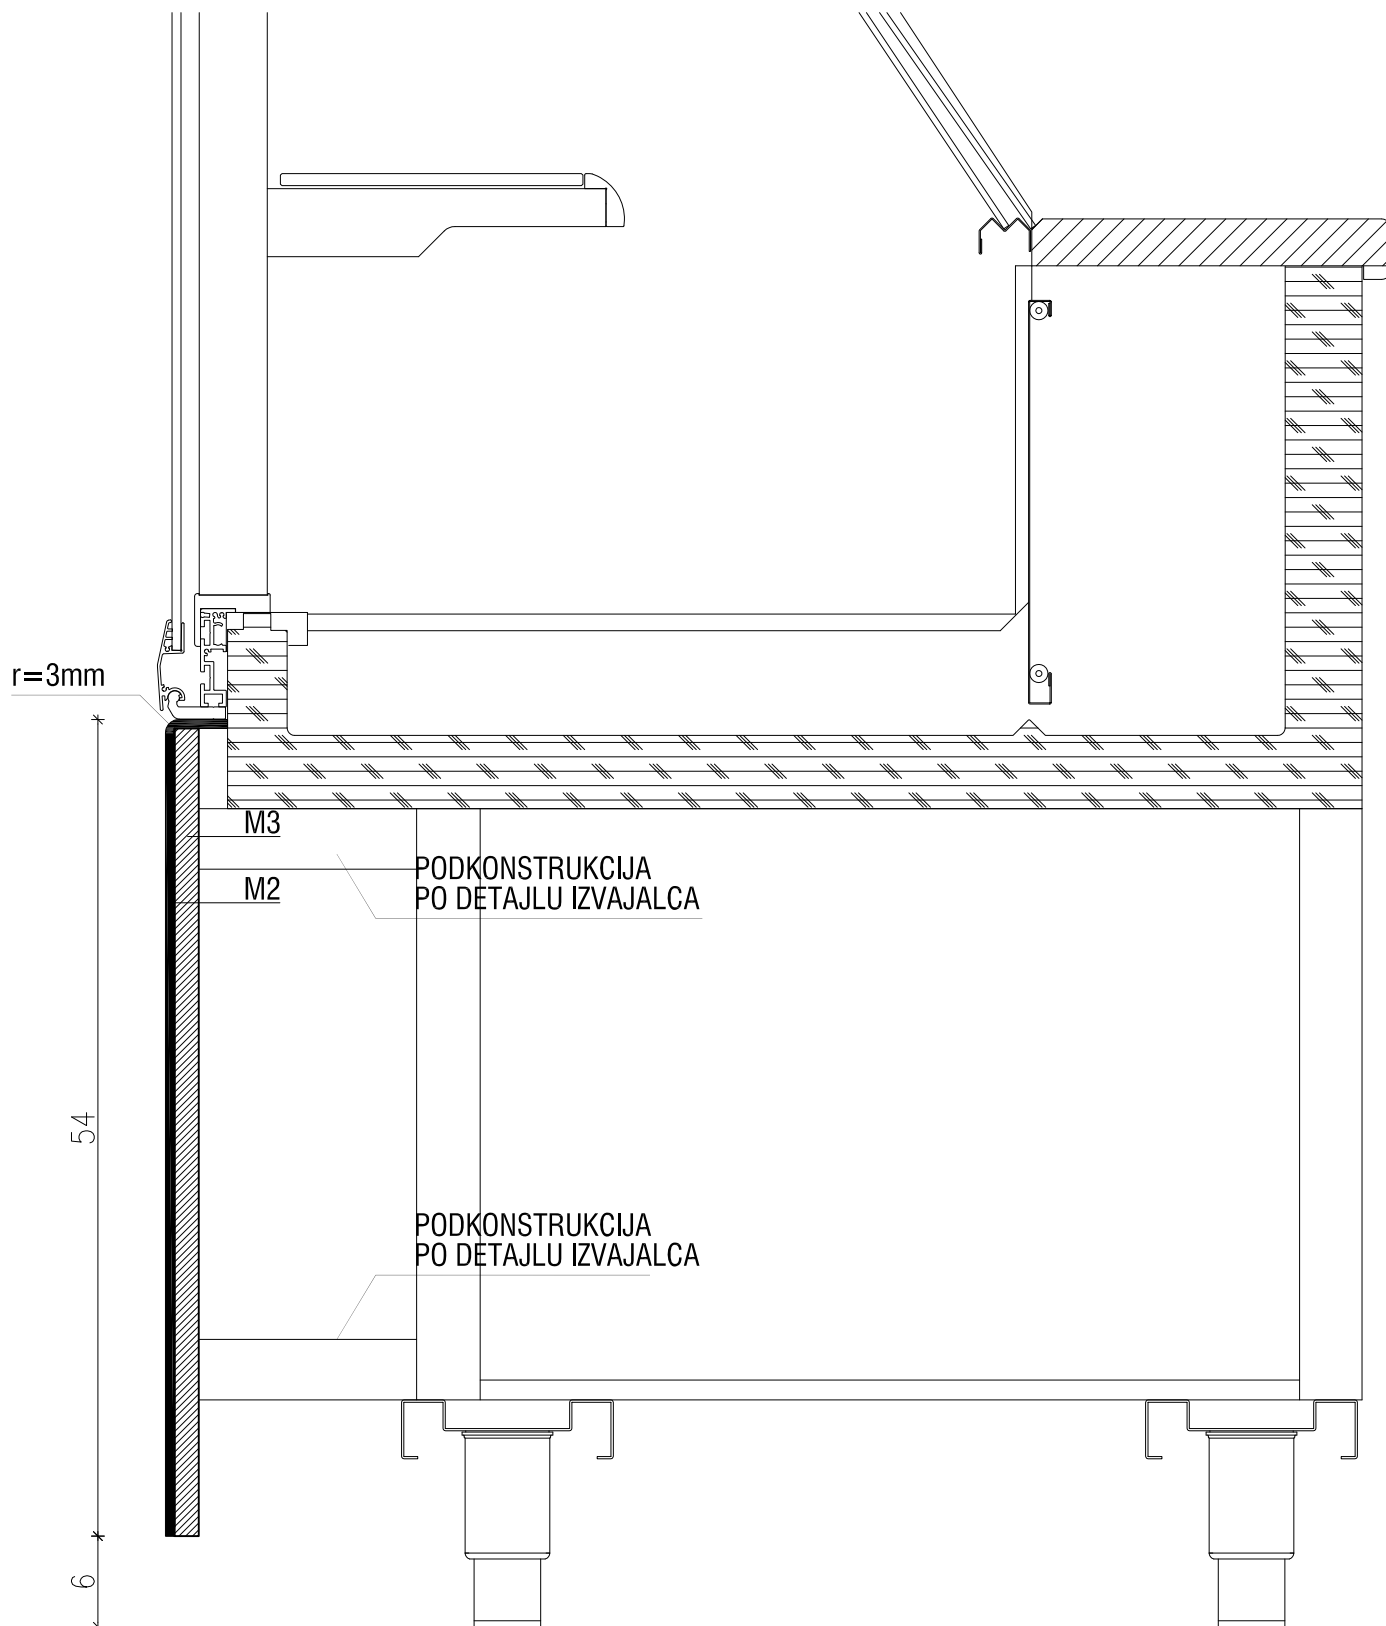

načrt	ARHITEKTURA - DETAJLI: D4 - VITRINA S FASADO (PREREZ)
merilo	1:5
št./ime projekta	10-012 TRZNICA JESENICE OPREMA
datum	NOVEMBER 2010
št. lista	5.12.4